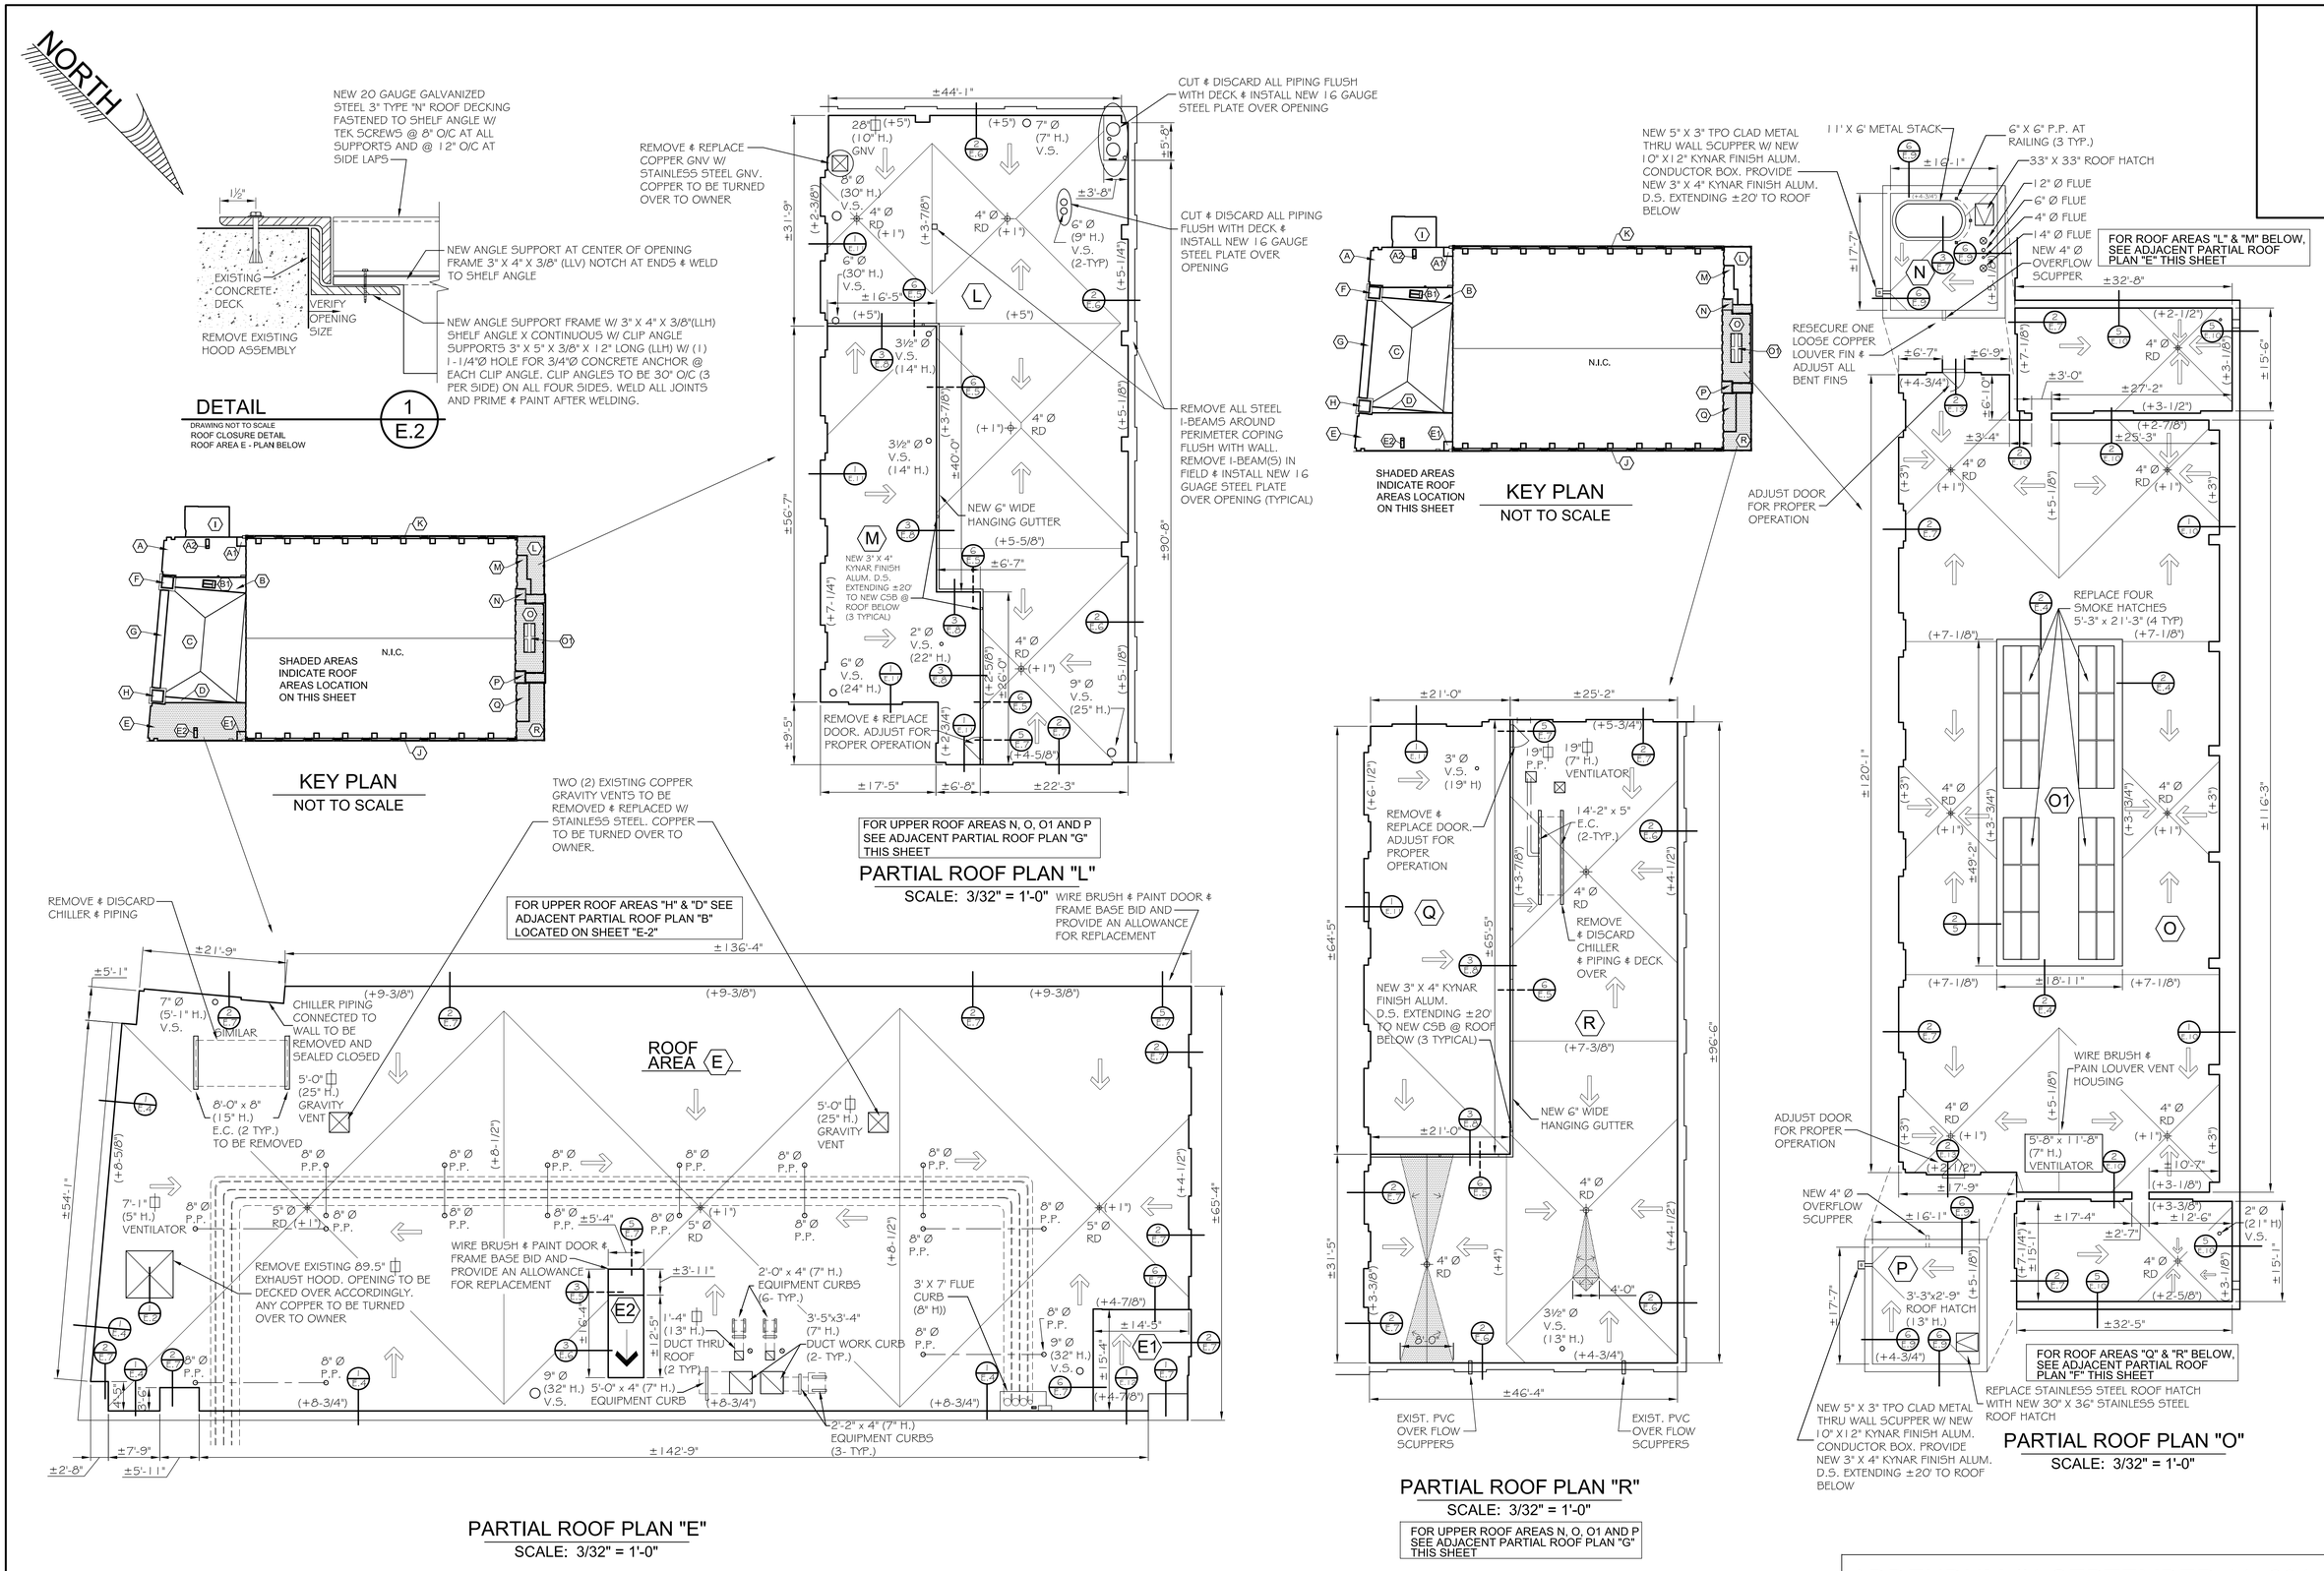

ADDENDUM #1 SEPTEMBER 11, 2017

ARMM ASSOCIATES, INC.
725 Kenilworth Ave. • Cherry Hill, NJ 08002-2829
Phone 856-665-8484 • Fax 856-665-5255

SHEET TITLE: PARTIAL ROOF PLANS – E, E1, E2, L, M, N, O, O1, P, Q & R

JOB TITLE: ROOF REPLACEMENT @ ATLANTIC CITY CONVENTION CENTER
BOARDWALK HALL, EAST WING
2301 BOARDWALK
ATLANTIC CITY, NEW JERSEY 08401

OWNER: ATLANTIC CITY CONVENTION CENTER
2301 BOARDWALK
ATLANTIC CITY, NEW JERSEY 08401

ARMM ASSOCIATES, INC.
725 Kenilworth Ave. • Cherry Hill, NJ 08002-2829
Phone 856-665-8484 • Fax 856-665-5255

ARCHITECTS REGISTRATIONS:
FRANK J. MOORE
CONN - ARI10269
DEL - 55-0007062
MD - 13625
NJ - 21AI01637700
NY - 026055-1
PA - RA012060X

DATE:

FRANK J. MOORE

SCALE: AS NOTED

DRAWN: MJG | APPRVD: FJM

DATE: SEPTEMBER 11, 2017

SHEET NUMBER 1016084

DRAWING NUMBER: E.2

REFERENCE NO: 17020